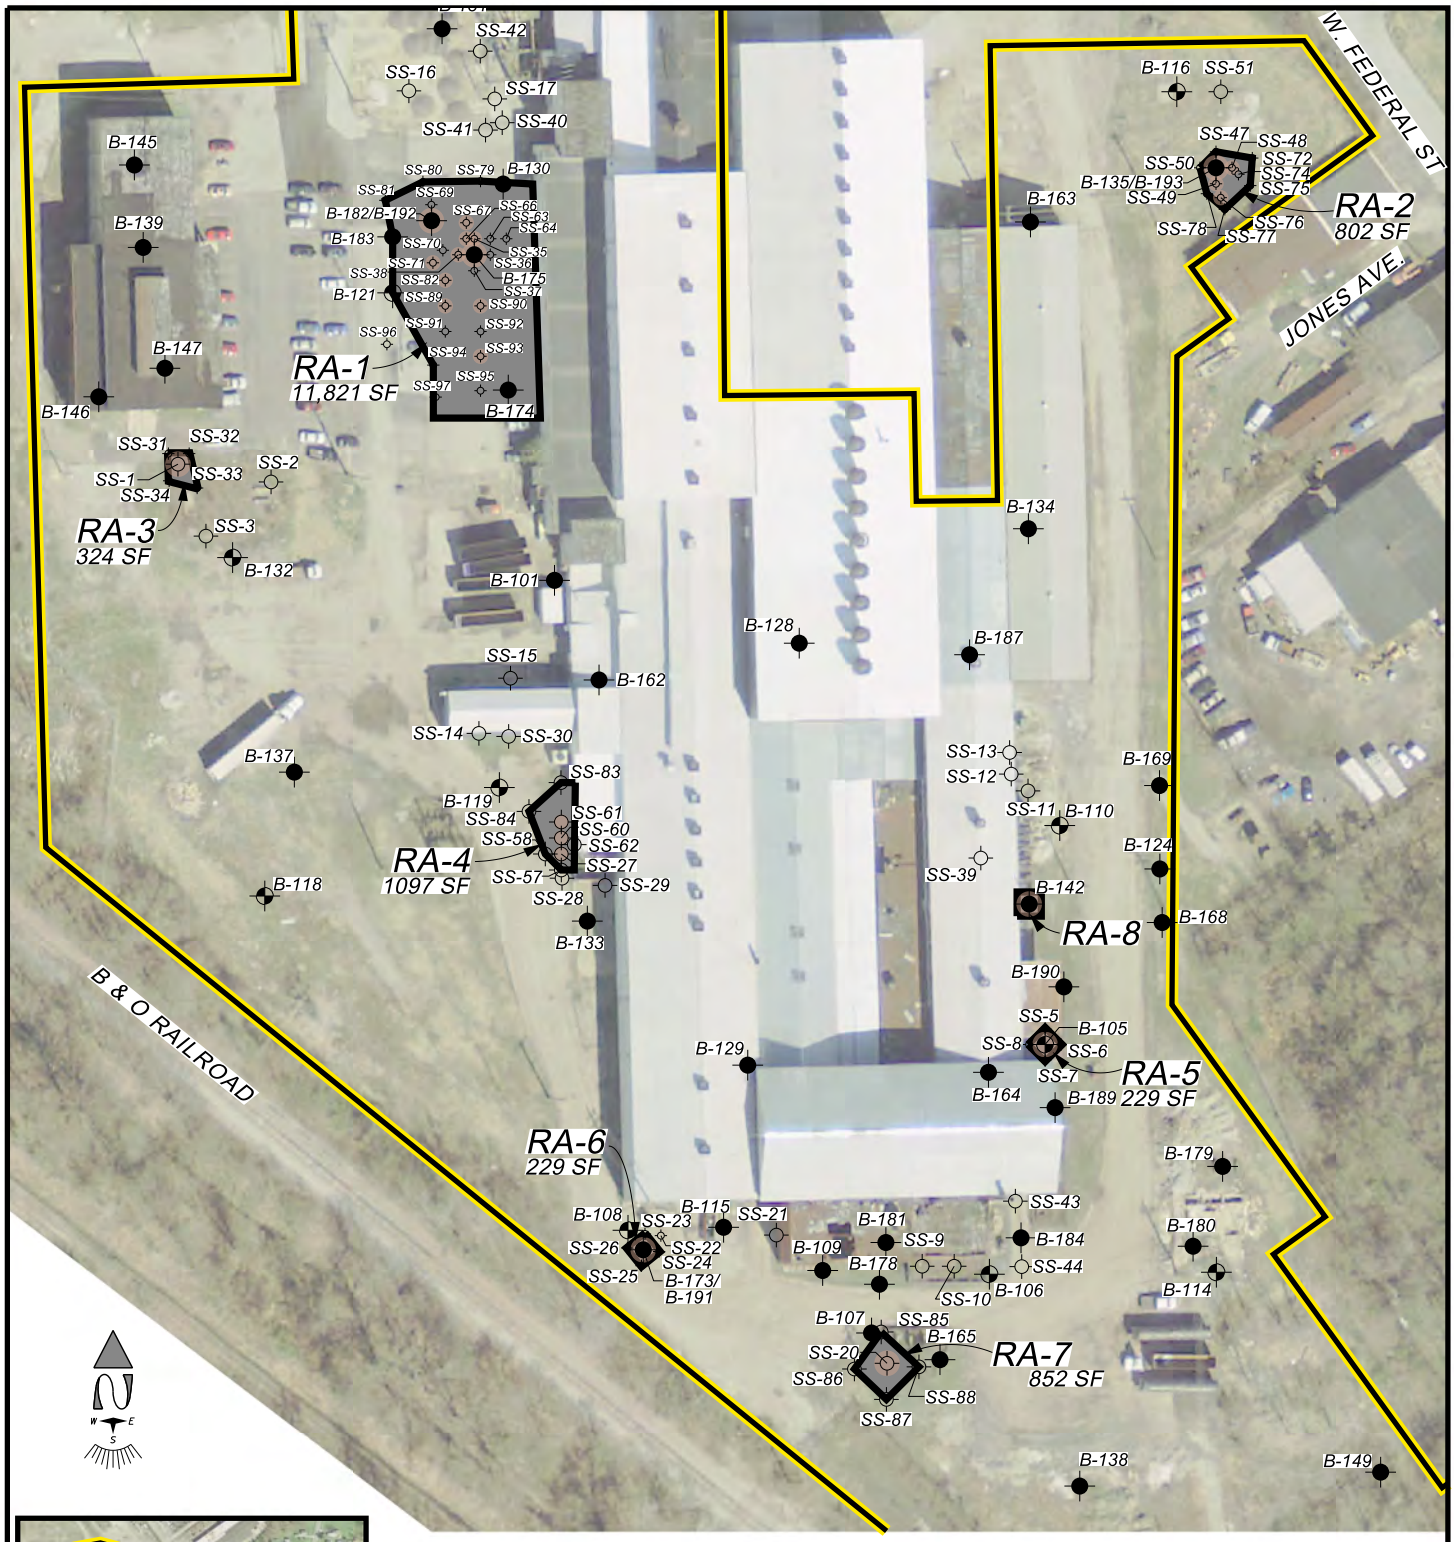

Brownfield Restoration Group, LLC
1000 S. Cleveland-Massillon Rd.
Suite 106
Akron, OH 44333
Phone: (330) 668-4600
Fax (330) 668-8464

Figure 10 (8½x11)- Proposed Remediation Areas (Soil Removal and Replacement)

Former Republic Steel/Current BRT Extrusions
1818 North Main Street
Niles, Trumbull County, Ohio

Prepared by: M. Butler	Date: August 2013	Project No. 07040

D:\PD\08\07040\figures2.dgn RemT 2/4/2014 2:40:56 PM